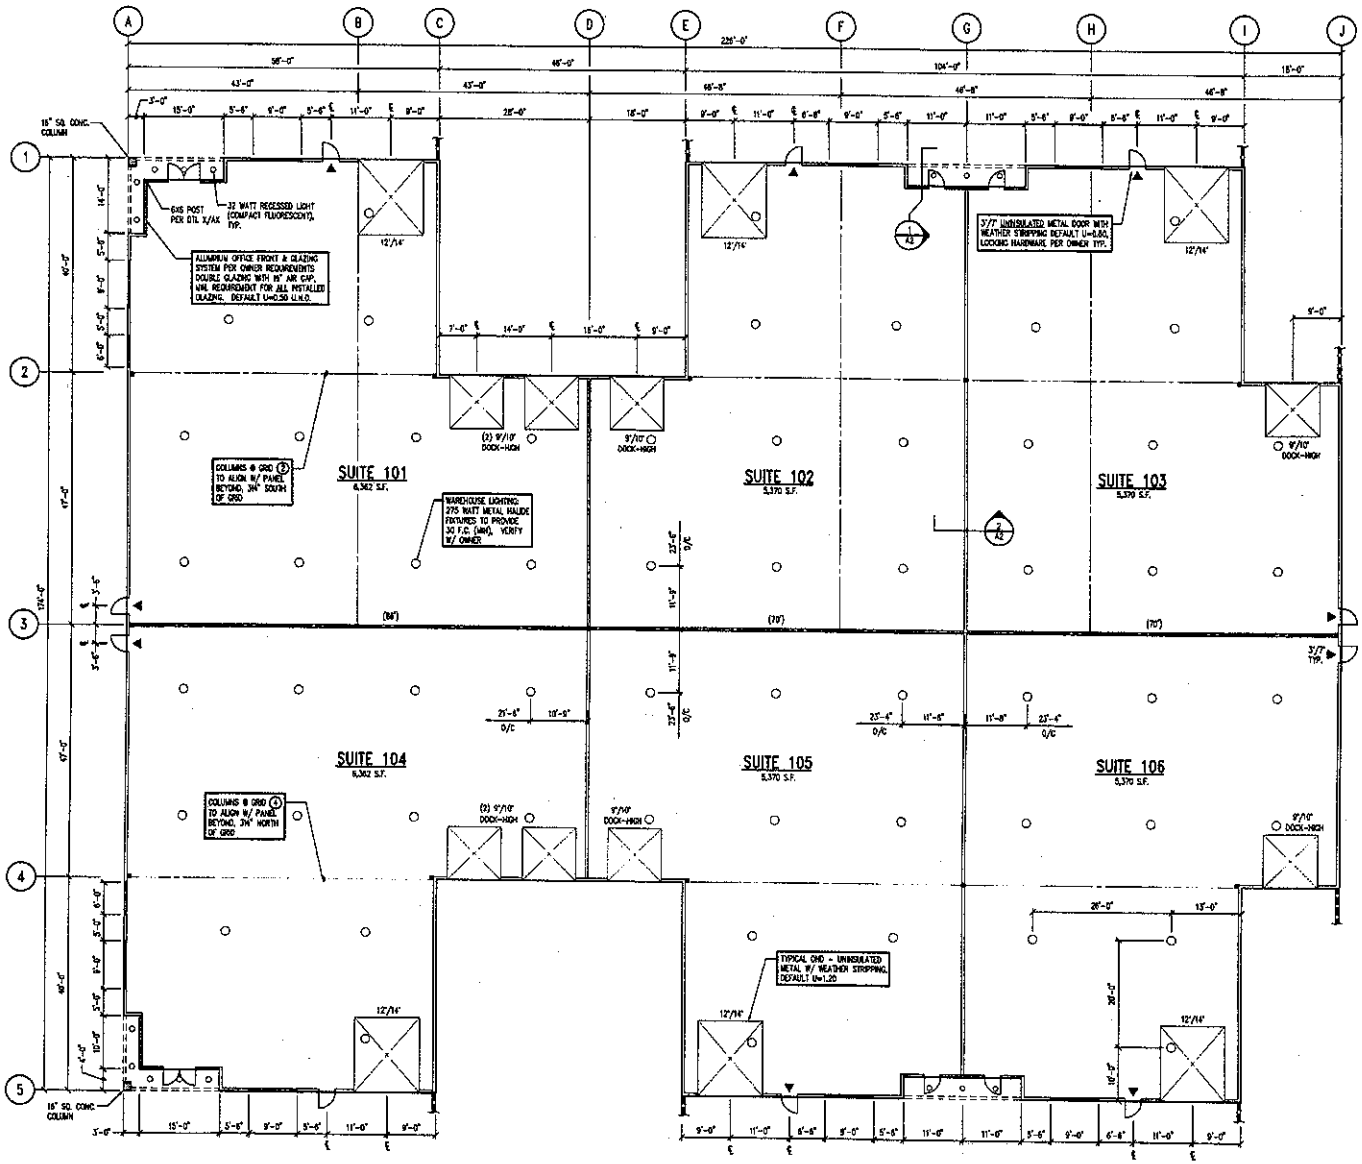

FLOOR PLAN – BUILDING "B"

1/32"=1'-0" (34,204 S.F., 18' MIN. CLEAR)

REV.	DATE	BY	DESCRIPTION

POE Engineering, Inc.

CIVIL & STRUCTURAL ENGINEERING/CONSULTING
1314 9TH STREET N.E., SUITE 201
AUBURN, WASHINGTON 98002
(253) 833-4652 / FAX (253) 833-4053

JOB TITLE: SUMNER PLAINS INDUSTRIAL PARK BUILDING "B"

3025 142ND AVE. EAST — SUMNER, WA.

SHEET TITLE: FLOOR PLAN

STATE OF WASHINGTON — 27062 — REGISTERED PROFESSIONAL ENGINEER — ALAN F. POE

EXPIRES 3/8/2007

DATE	FEB 2006
DRAWN BY	G.MO
DESIGN BY	A.F.P.
JOB NO.	05-0298
SHEET NO.	A1